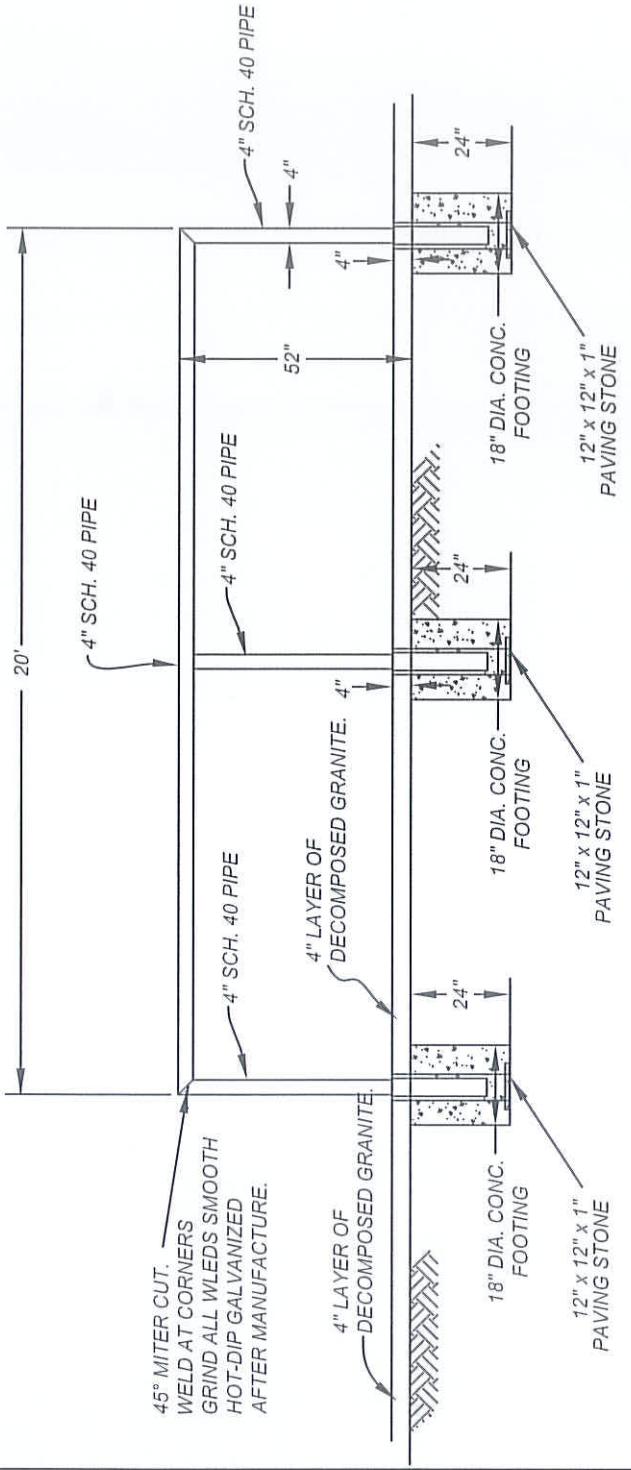

NOT TO SCALE

CITY OF MORENO VALLEY
DECEMBER 3, 1984

RECOMMENDED:
DIVISION MANAGER — DATE 1/21/14

APPROVED:
PUBLIC WORKS DIRECTOR / CITY ENGINEER — DATE 1/29/14

CITY OF MORENO VALLEY

PARKS AND COMMUNITY SERVICES DEPARTMENT

HITCHING RAIL

STANDARD PLAN
MVGF-617-0
SHEET 1 OF 1